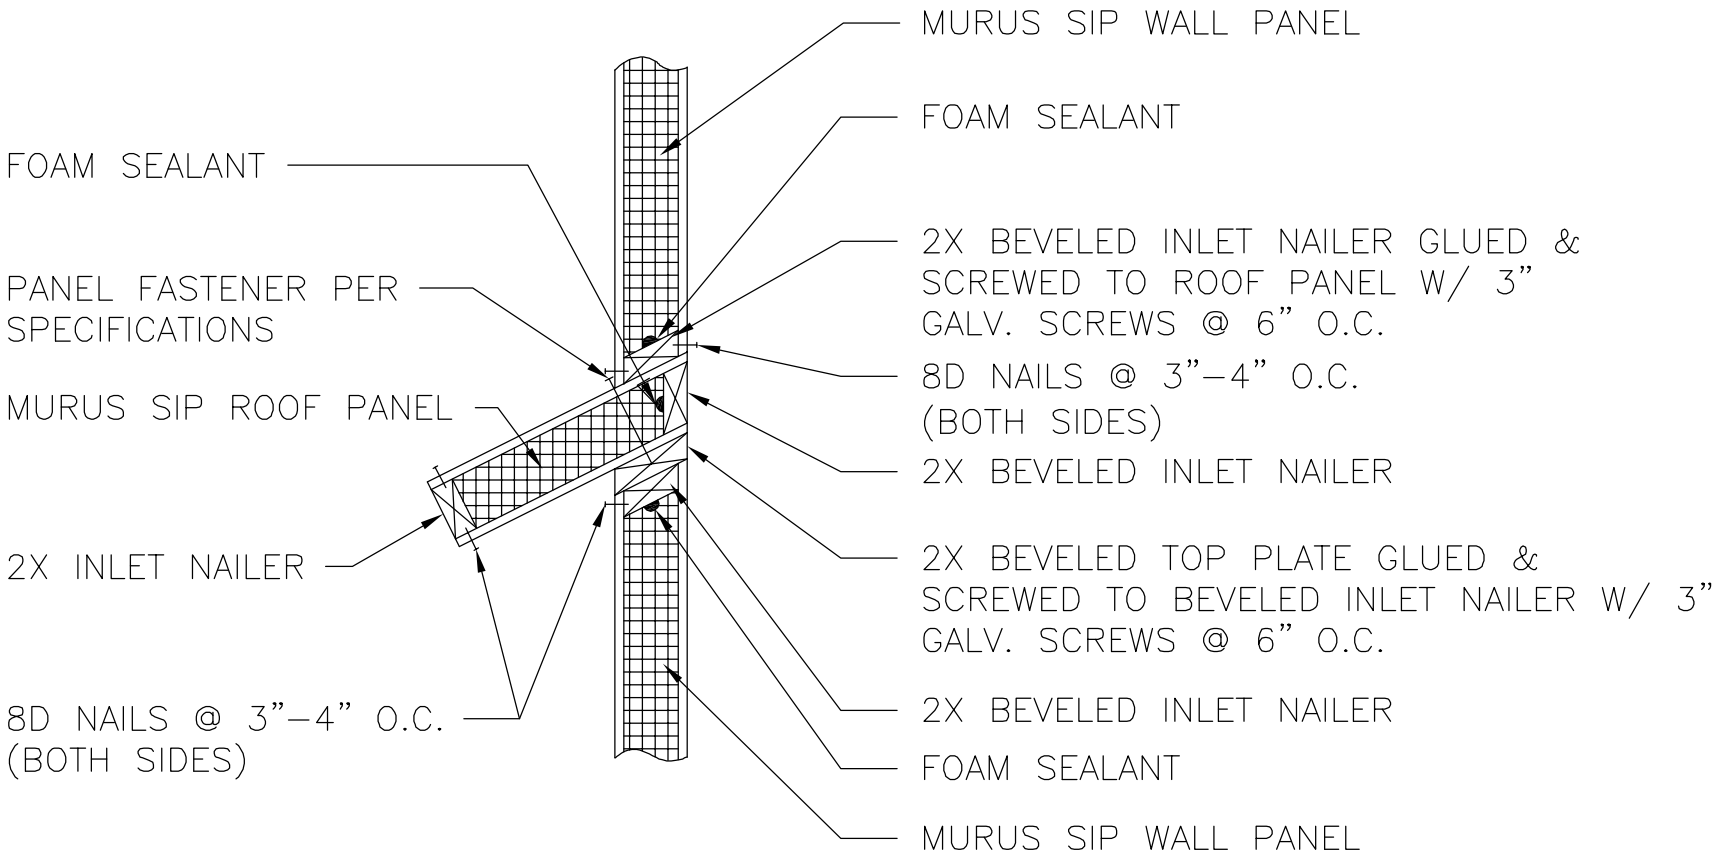


20 STRUCTURAL DORMER WALL TO ROOF CONNECTION

THE MURUS COMPANY